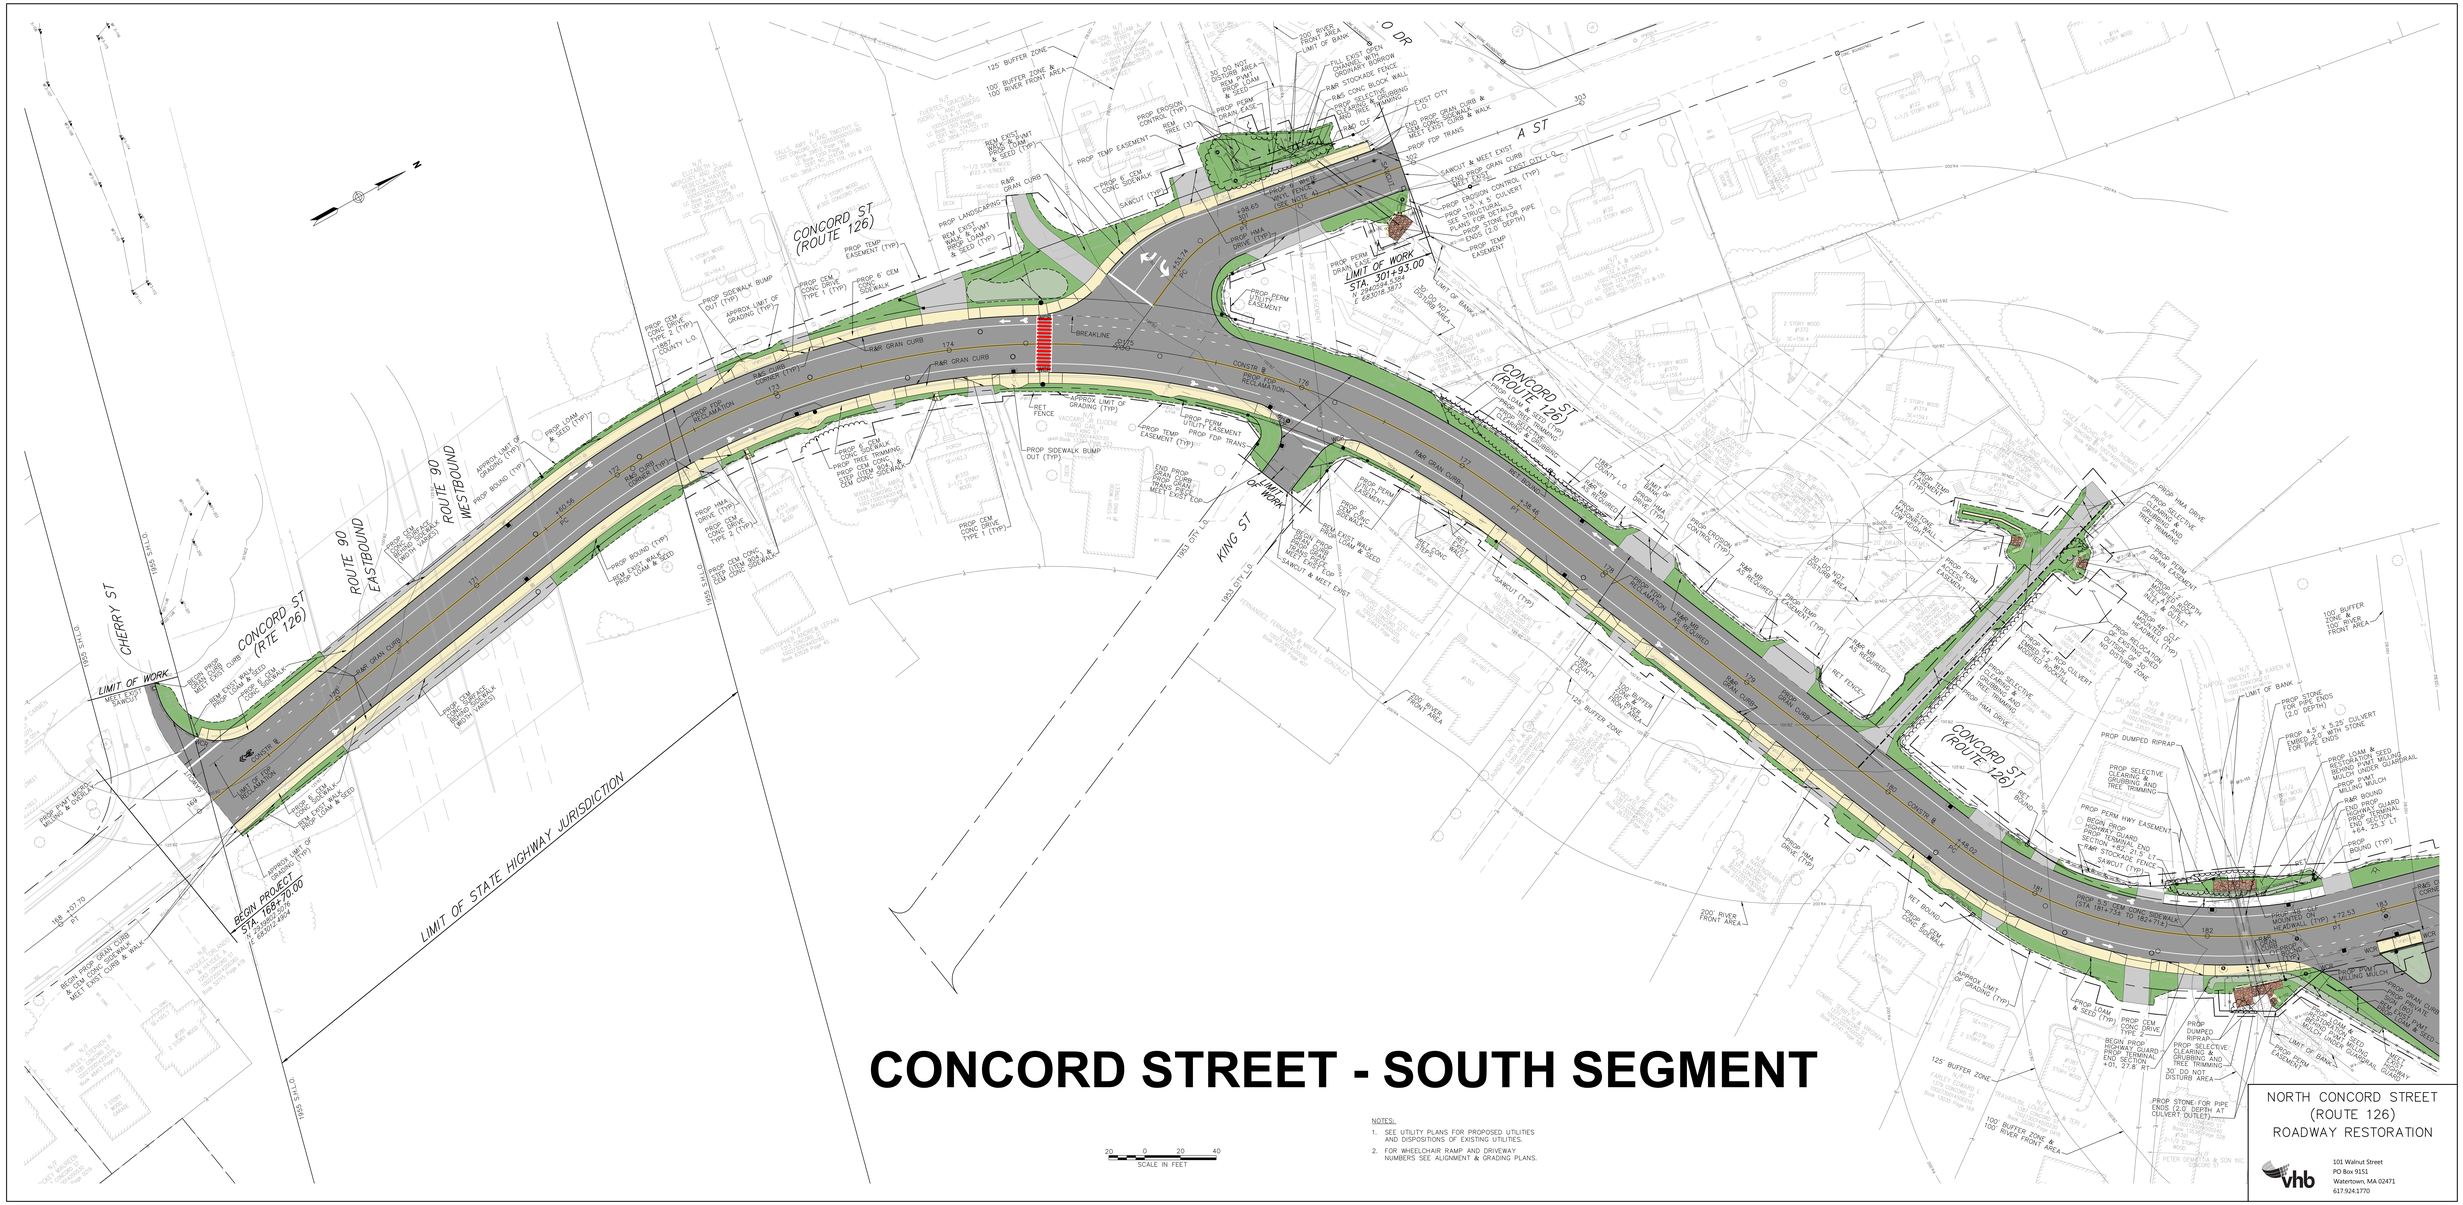

CONCORD STREET - SOUTH SEGMENT

NOTES:

1. SEE UTILITY PLANS FOR PROPOSED UTILITIES AND DISPOSITIONS OF EXISTING UTILITIES.
2. FOR WHEELCHAIR RAMP AND DRIVEWAY NUMBERS SEE ALIGNMENT & GRADING PLANS.

NORTH CONCORD STREET
(ROUTE 126)
ROADWAY RESTORATION

vhb
101 Walnut Street
PO Box 9151
Watertown, MA 02471
617.924.1770

\\vhb\proj\Wat-TE\11586.00\cad\ia\planmisc\Segment 3- Public Hearing\Segment-3-COLOR PLANS.dwg

CONCORD STREET - NORTH SEGMENT

NOTES:

1. SEE UTILITY PLANS FOR PROPOSED UTILITIES AND DISPOSITIONS OF EXISTING UTILITIES.
2. FOR WHEELCHAIR RAMP AND DRIVEWAY NUMBERS SEE ALIGNMENT & GRADING PLANS.

NORTH CONCORD STREET
(ROUTE 126)
ROADWAY RESTORATION

vhb
101 Walnut Street
PO Box 9151
Watertown, MA 02471
617.924.1770

\\vhb\proj\Wat-TE\11586.00\cad\te\planmisc\Segment 3- Public Hearing\Segment-3-COLOR PLANS.dwg